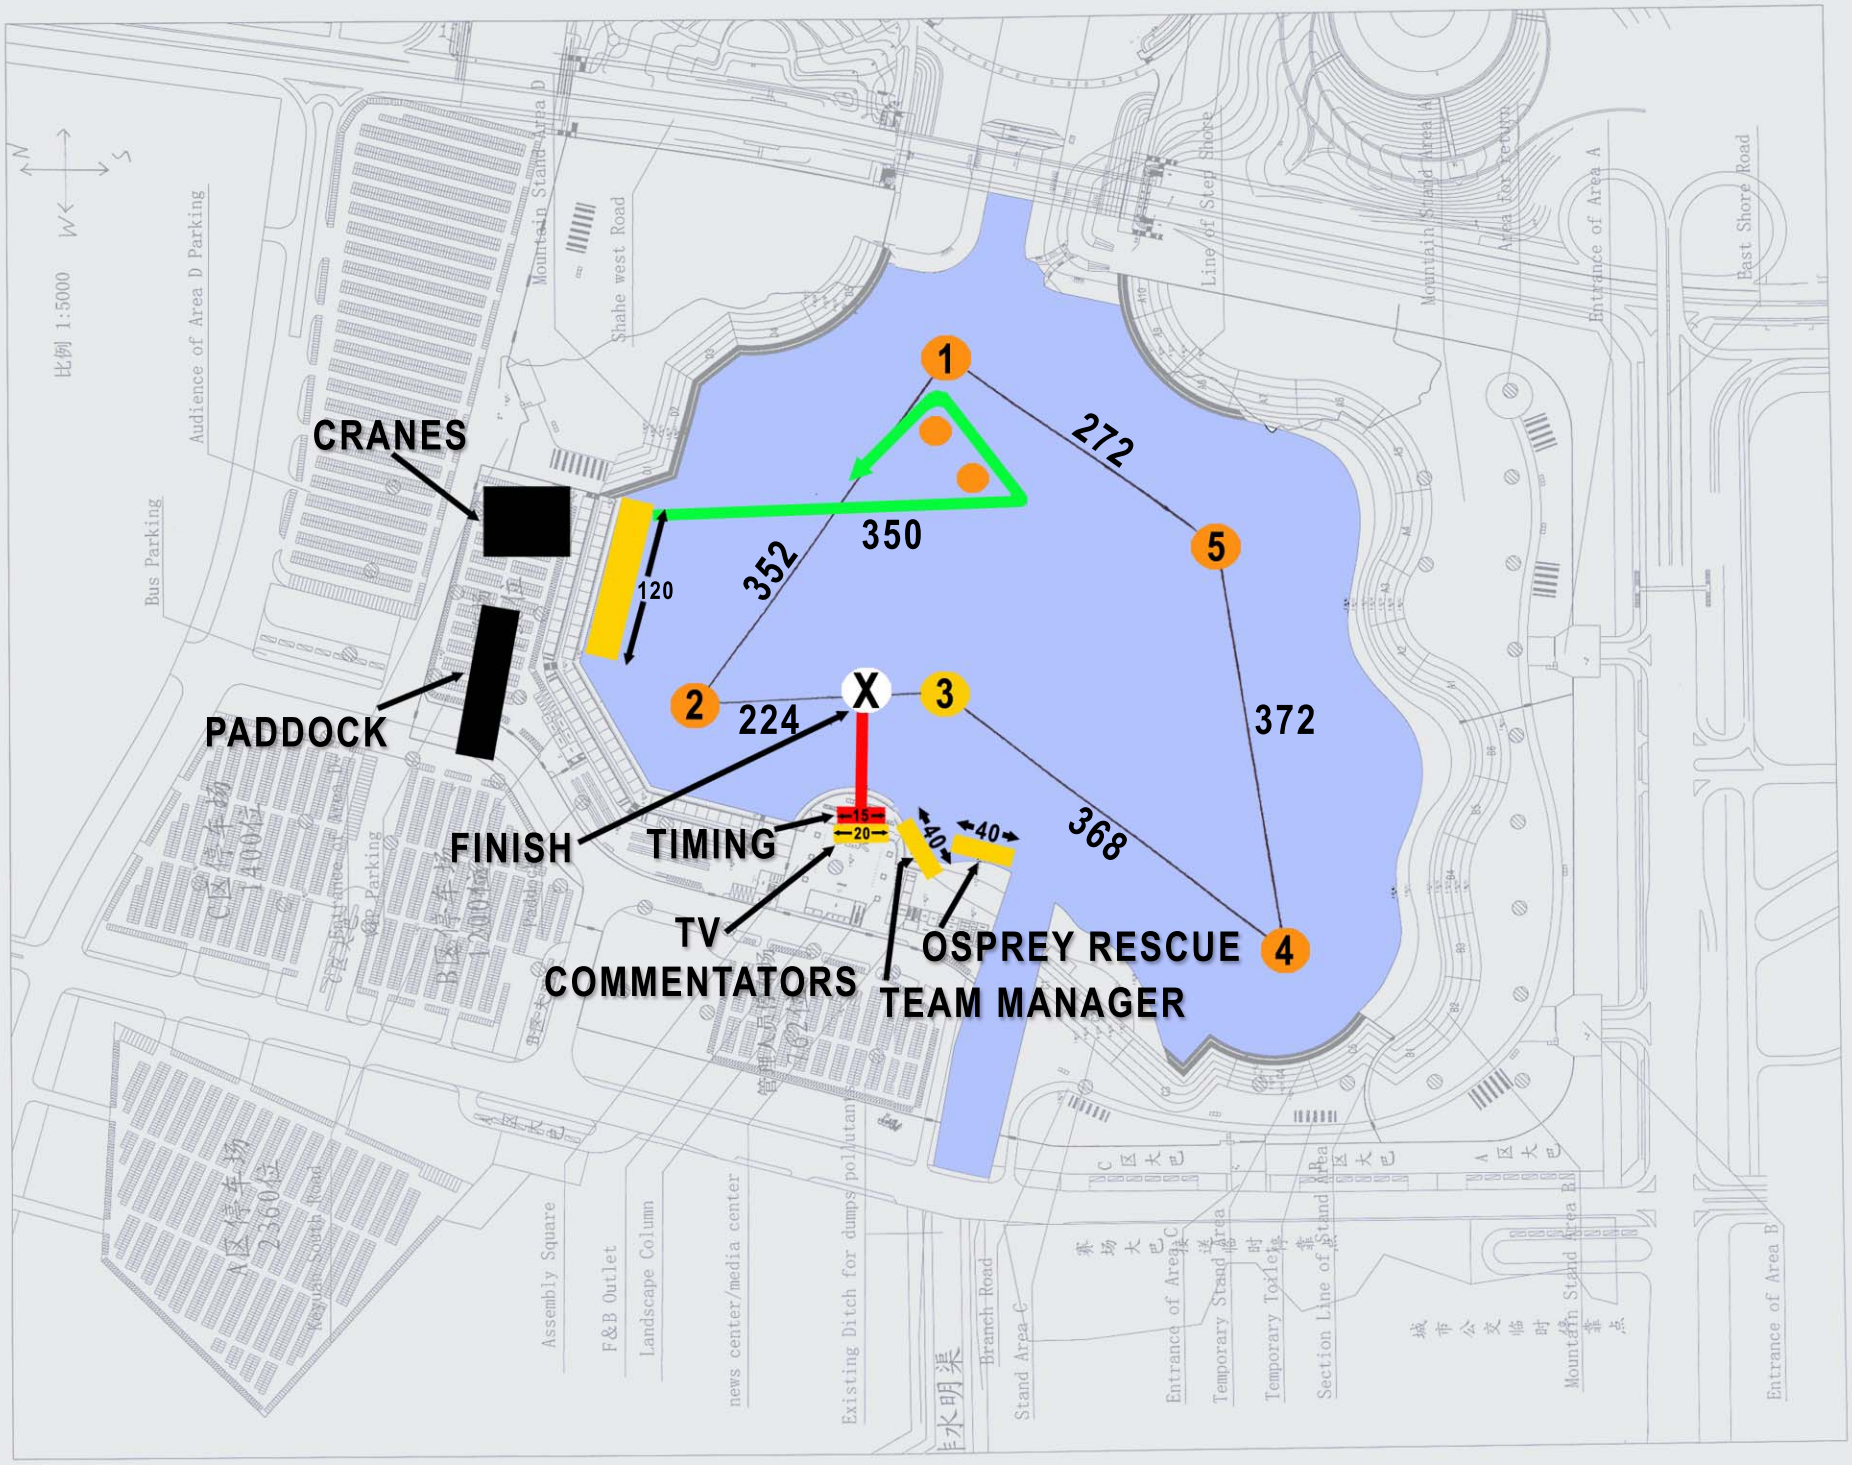
CRANES
PADDOCK
FINISH
TIMING
TV
COMMENTATORS
OSPREY RESCUE
TEAM MANAGER
1
2
3
4
5
X
272
350
352
224
372
368
120
15
20
40
40
Audience of Area D Parking
Bus Parking
Mountain Stand Area D
Shahe west Road
Line of Step Shore
Mountain Stand Area A
Area For Return
Entrance of Area A
East Shore Road
Entrance of Area B
Mountain Stand Area B
Temporary Toilet
Temporary Stand Area
Entrance of Area C
Section Line of Stand Area
Stand Area C
Branch Road
Existing Ditch for dumps pollutant
news center/media center
Landscape Column
F&B Outlet
Assembly Square
A区停车场
2360位
B区停车场
1700位
C区停车场
1400位
比例 1:5000